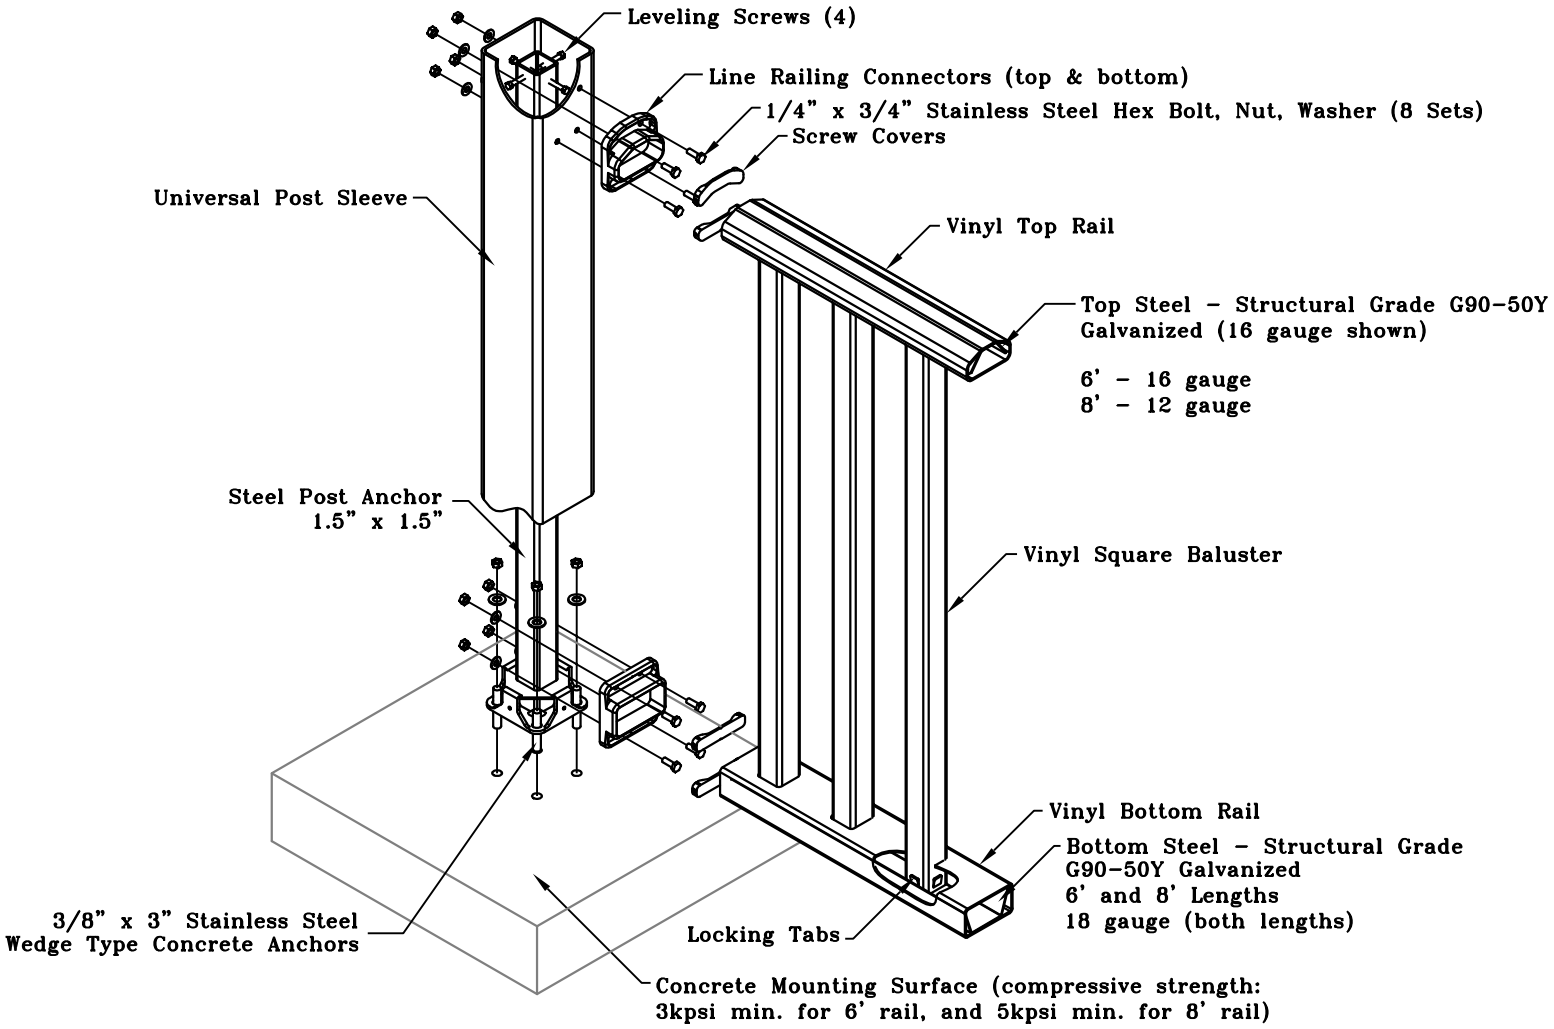Yardcrafters Vinyl Railing System Mounted to Concrete Surface (6' and 8' rail lengths only)